
ENGINEERING
ARCHITECTURE
PLANNING
SURVEYING

jeo.com

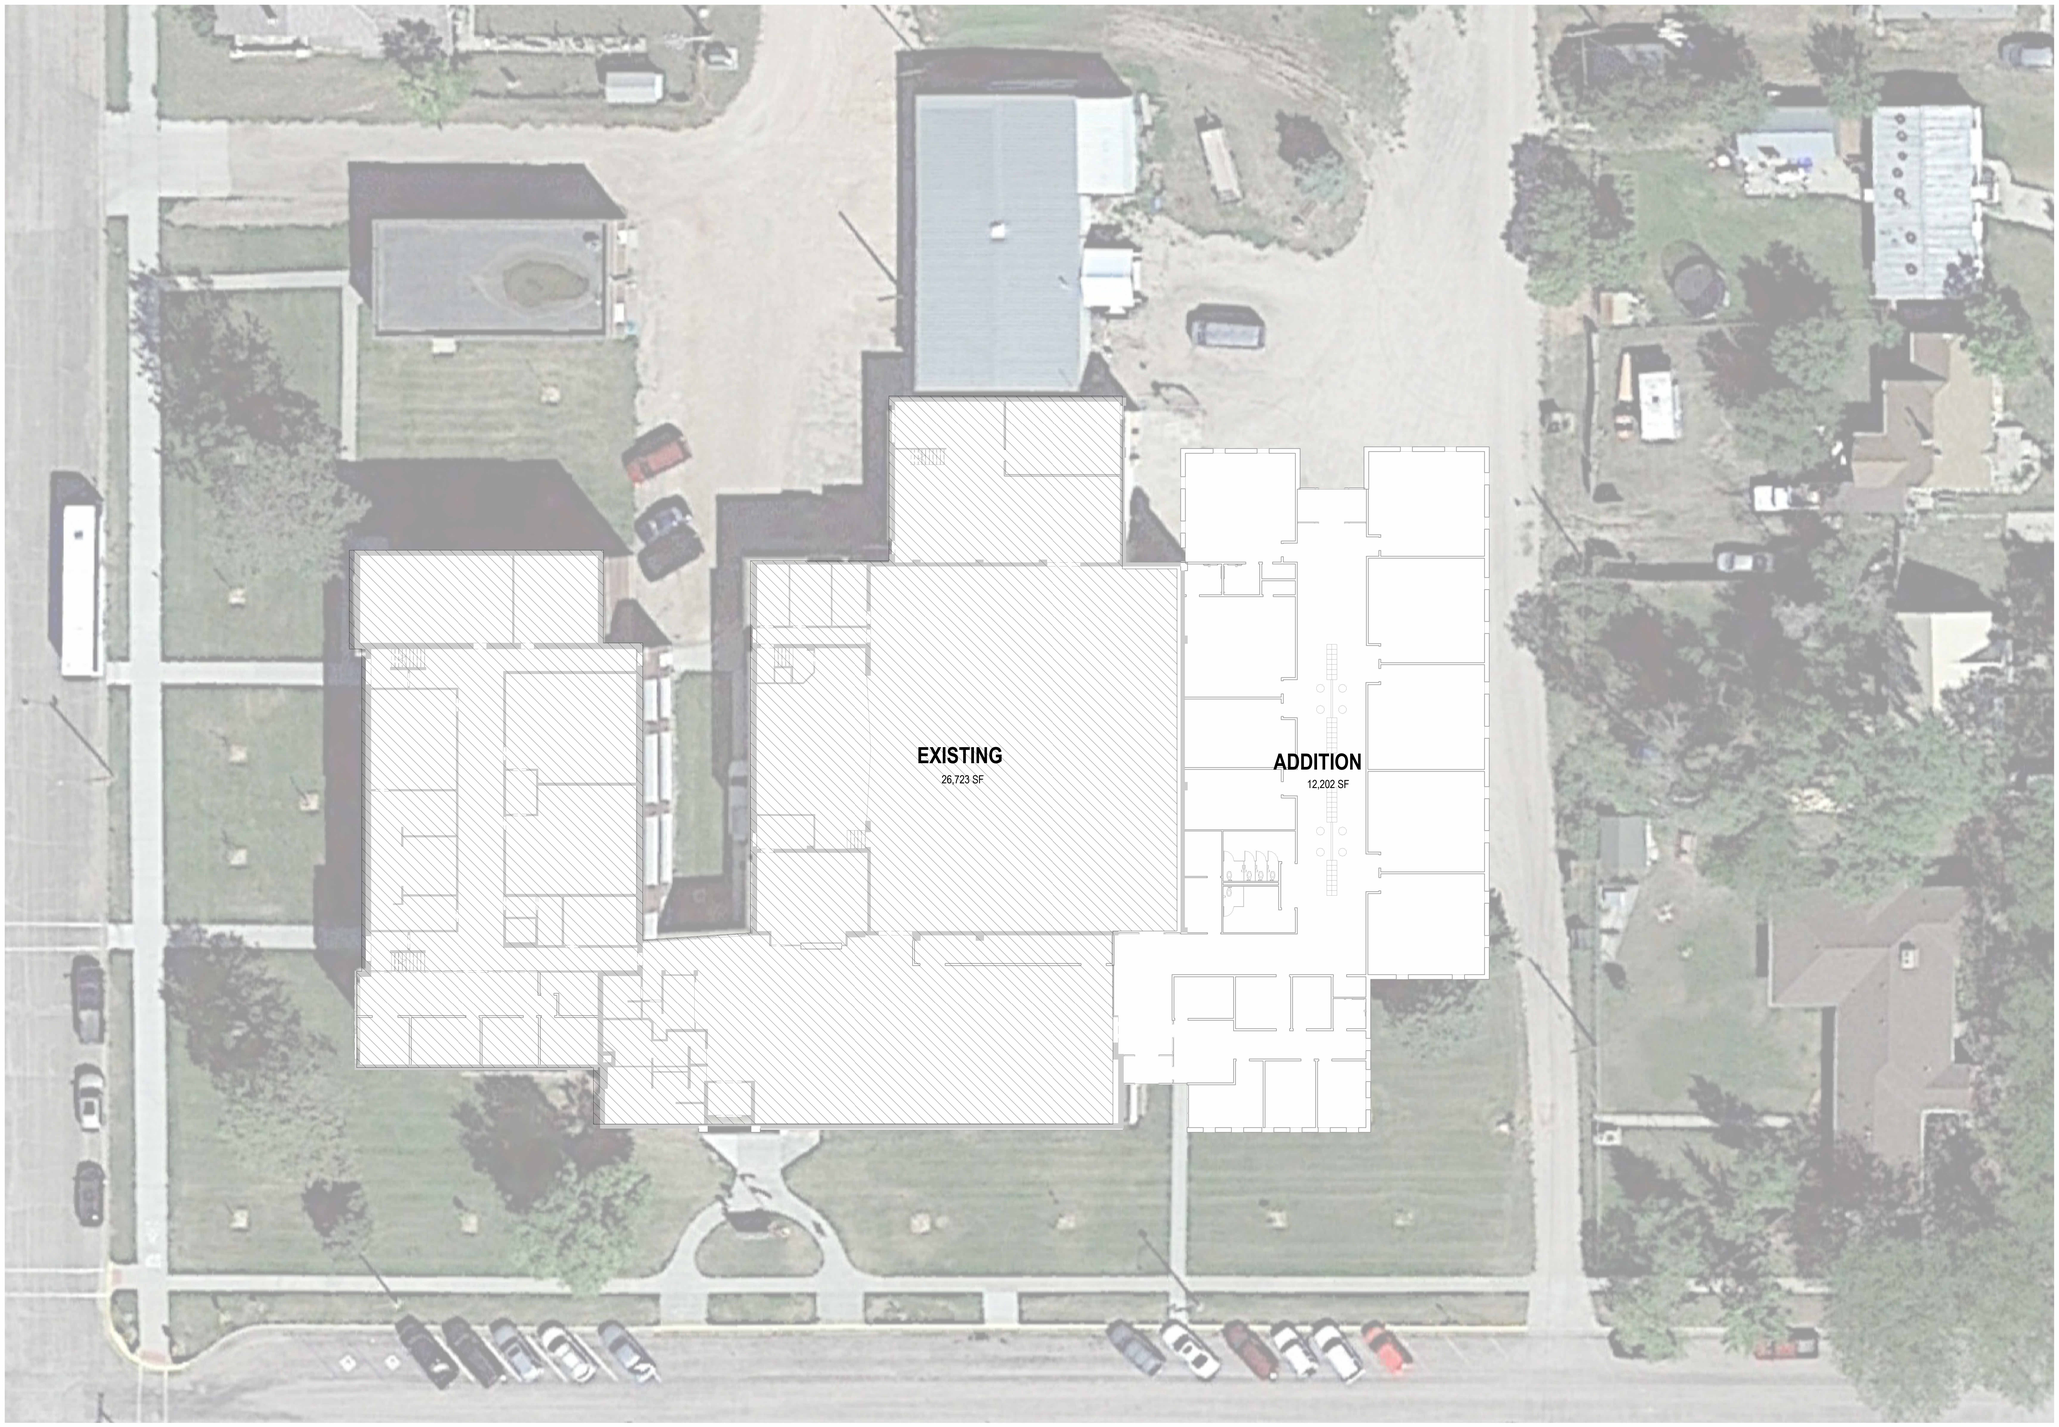

1 SITE PLAN
1/16" = 1'-0"

© JEO Architcture, Inc.

GORDON RUSHVILLE MS

JEO ARCHITECTURE INC

JEO Project No.: 241528.00

Date: 09.09.2026

ENGINEERING
ARCHITECTURE
PLANNING
SURVEYING

jeo.com

ADDITION SQUARE FOOTAGE:	**12,383 SF**
EXISTING 1ST FLOOR TO REMAIN:	**22,410 SF**
EXISTING 1ST FLOOR REMODEL:	**4,313 SF**
TOTAL:	**39,106 SF**



1 FIRST LEVEL FLOOR PLAN
1/8" = 1'-0"

GORDON RUSHVILLE MS

JEO ARCHITECTURE INC

JEO Project No.: 241528.00

Date: 09.09.2026

© JEO Architcture, Inc.